



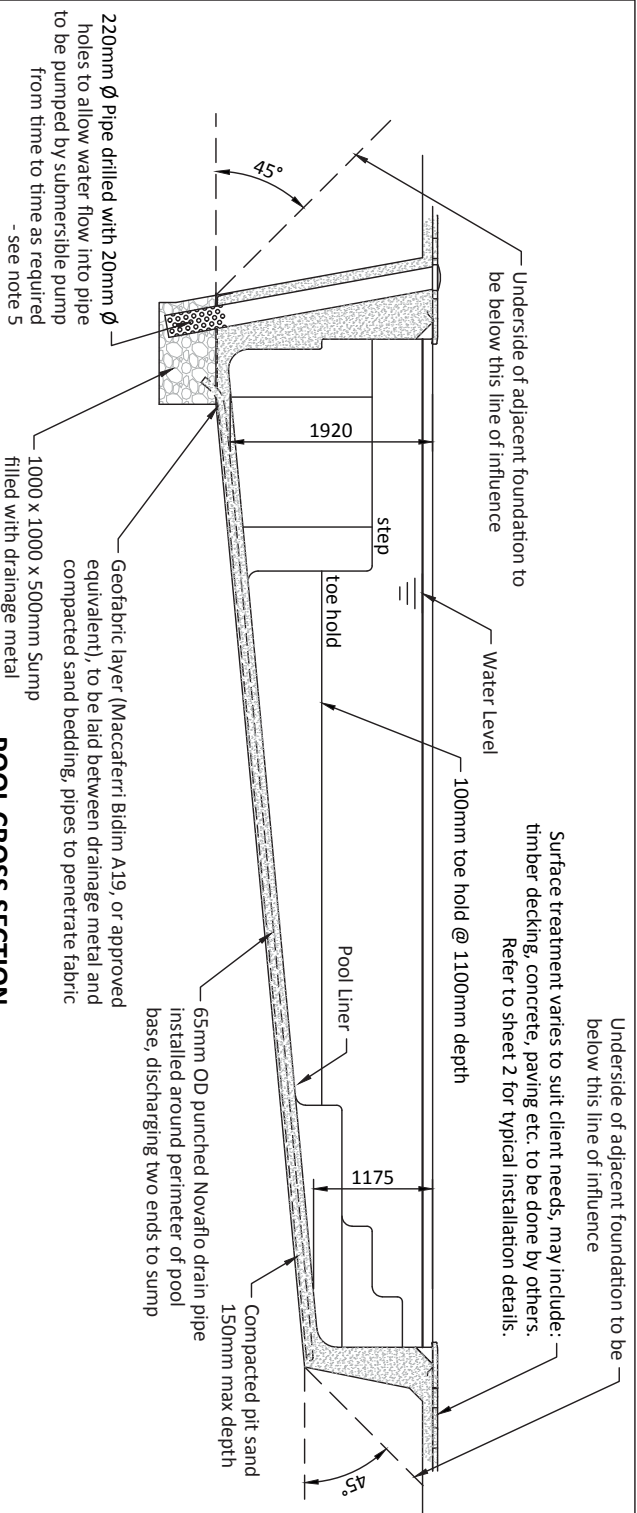

POOL CROSS SECTION

Scale: 1 to 75

10000

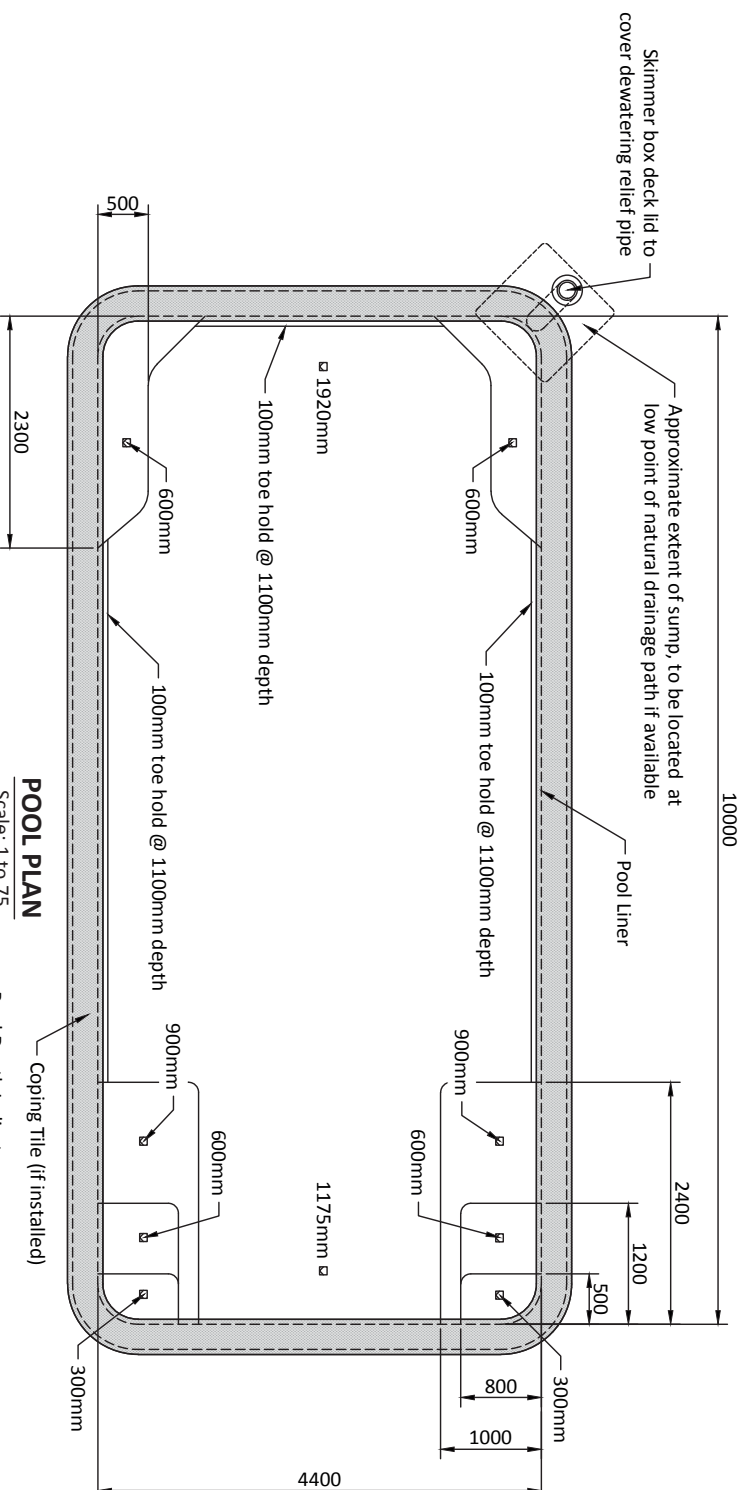

POOL PLAN

Scale: 1 to 75

Pool Depth Indicator

Drawing Issue: January 2020


SPECIFICATION

Building Consent:

All work shall be carried out in accordance with the New Zealand Building Code and local body bylaws. Consent to be received before any site work commences. Discharge from pool to comply with regulations.


1. Pool Site: Pool to be located in level "good ground" as defined in NZS 3604 Section 3. If in doubt employ the services of a suitably qualified engineer.
2. Excavation: Excavation to be carried out carefully. Avoid over excavation.
3. Fittings: All plumbing and drainage fittings to be in accordance with local body bylaws.
4. Installation: Installation and backfilling to be carried out in accordance with instructions.
5. Water Level/Emptying: Water level to be maintained full to provide stability to pool. Never empty without advice from suitably qualified agent. Reduction in water level may lead to distortion or floatation of pool liner.
6. Pool Capacity 49000 liters
7. Pool Fencing: Pool fencing and gates to be in accordance with Fencing of Swimming Pools Act 1987.

Gel coat to be ground back (scuffed) over entire perimeter to ensure effective adhesion of epoxy and coping tiles. Coping tiles to be epoxied to pool perimeter using "Mapei Kerapoxy Adhesive" or approved equivalent. Expansion joints with suitable UV resistant sealant to be installed on diagonal corners for the Topaz and Sapphire pool models.

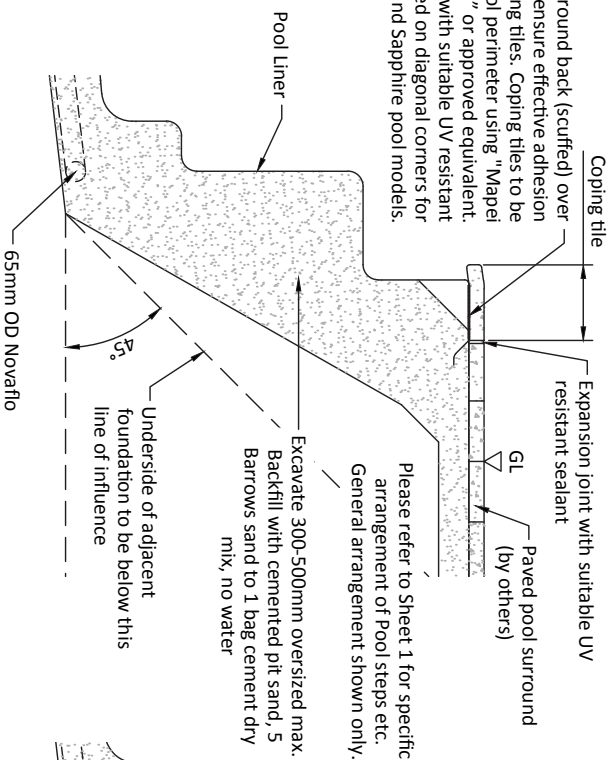


PAVED SURROUND DETAIL

Scale: 1:25

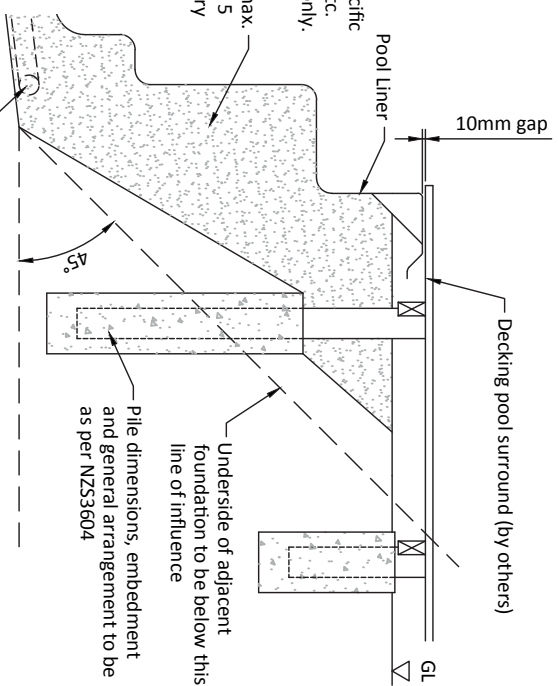


DECKING SURROUND DETAIL

Scale: 1:25

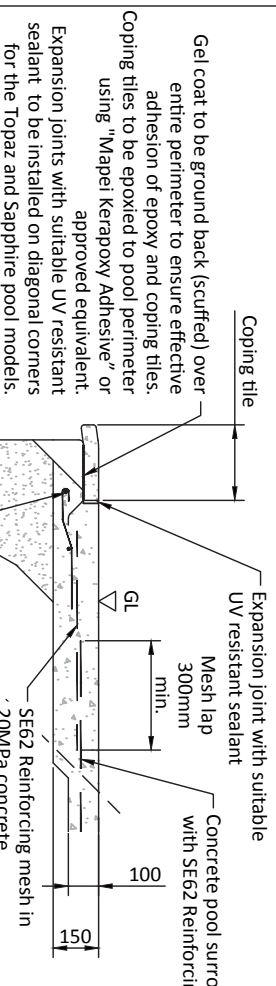


CONCRETE SURROUND DETAIL

Scale: 1:25

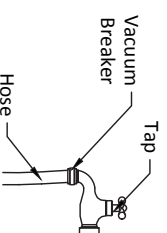

VACUUM BREAKER

Not to Scale

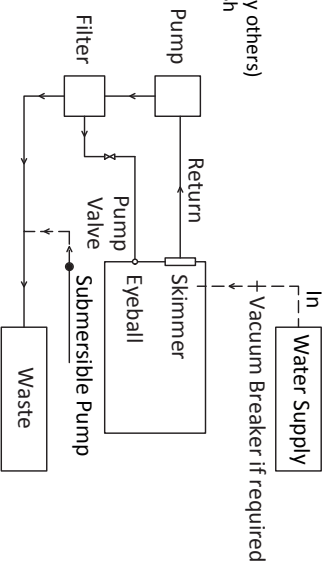

PLUMBING SCHEMATIC

Not to Scale

----- Permanent Pipework
 ----- Temporary Pipework (as required)

SPECIFICATION

Building Consent:

All work shall be carried out in accordance with the New Zealand Building Code and local body bylaws. Consent to be received before any site work commences. Discharge from pool to comply with regulations.

1. Pool Site: Pool to be located in level "good ground" as defined in NZS 3604 Section 3. If in doubt employ the services of a suitably qualified engineer.
2. Excavation: Excavation to be carried out carefully. Avoid over excavation.
3. Fittings: All plumbing and drainage fittings to be in accordance with local body bylaws.
4. Installation: Installation and backfilling to be carried out in accordance with instructions.
5. Water Level/Emptying: Water level to be maintained full to provide stability to pool. Never empty without advice from suitably qualified agent. Reduction in water level may lead to distortion or floatation of pool liner.
6. Pool Fencing: Pool fencing and gates to be in accordance with Fencing of Swimming Pools Act 1987.



Brad Justham

Director

mobile: 027 301 0176

brad@justhampools.co.nz
 info@justhampools.co.nz
 www.justhampools.co.nz